


Architectural Drawing_RBA_2 MW_CLOUD SCADA_Thoothukudi

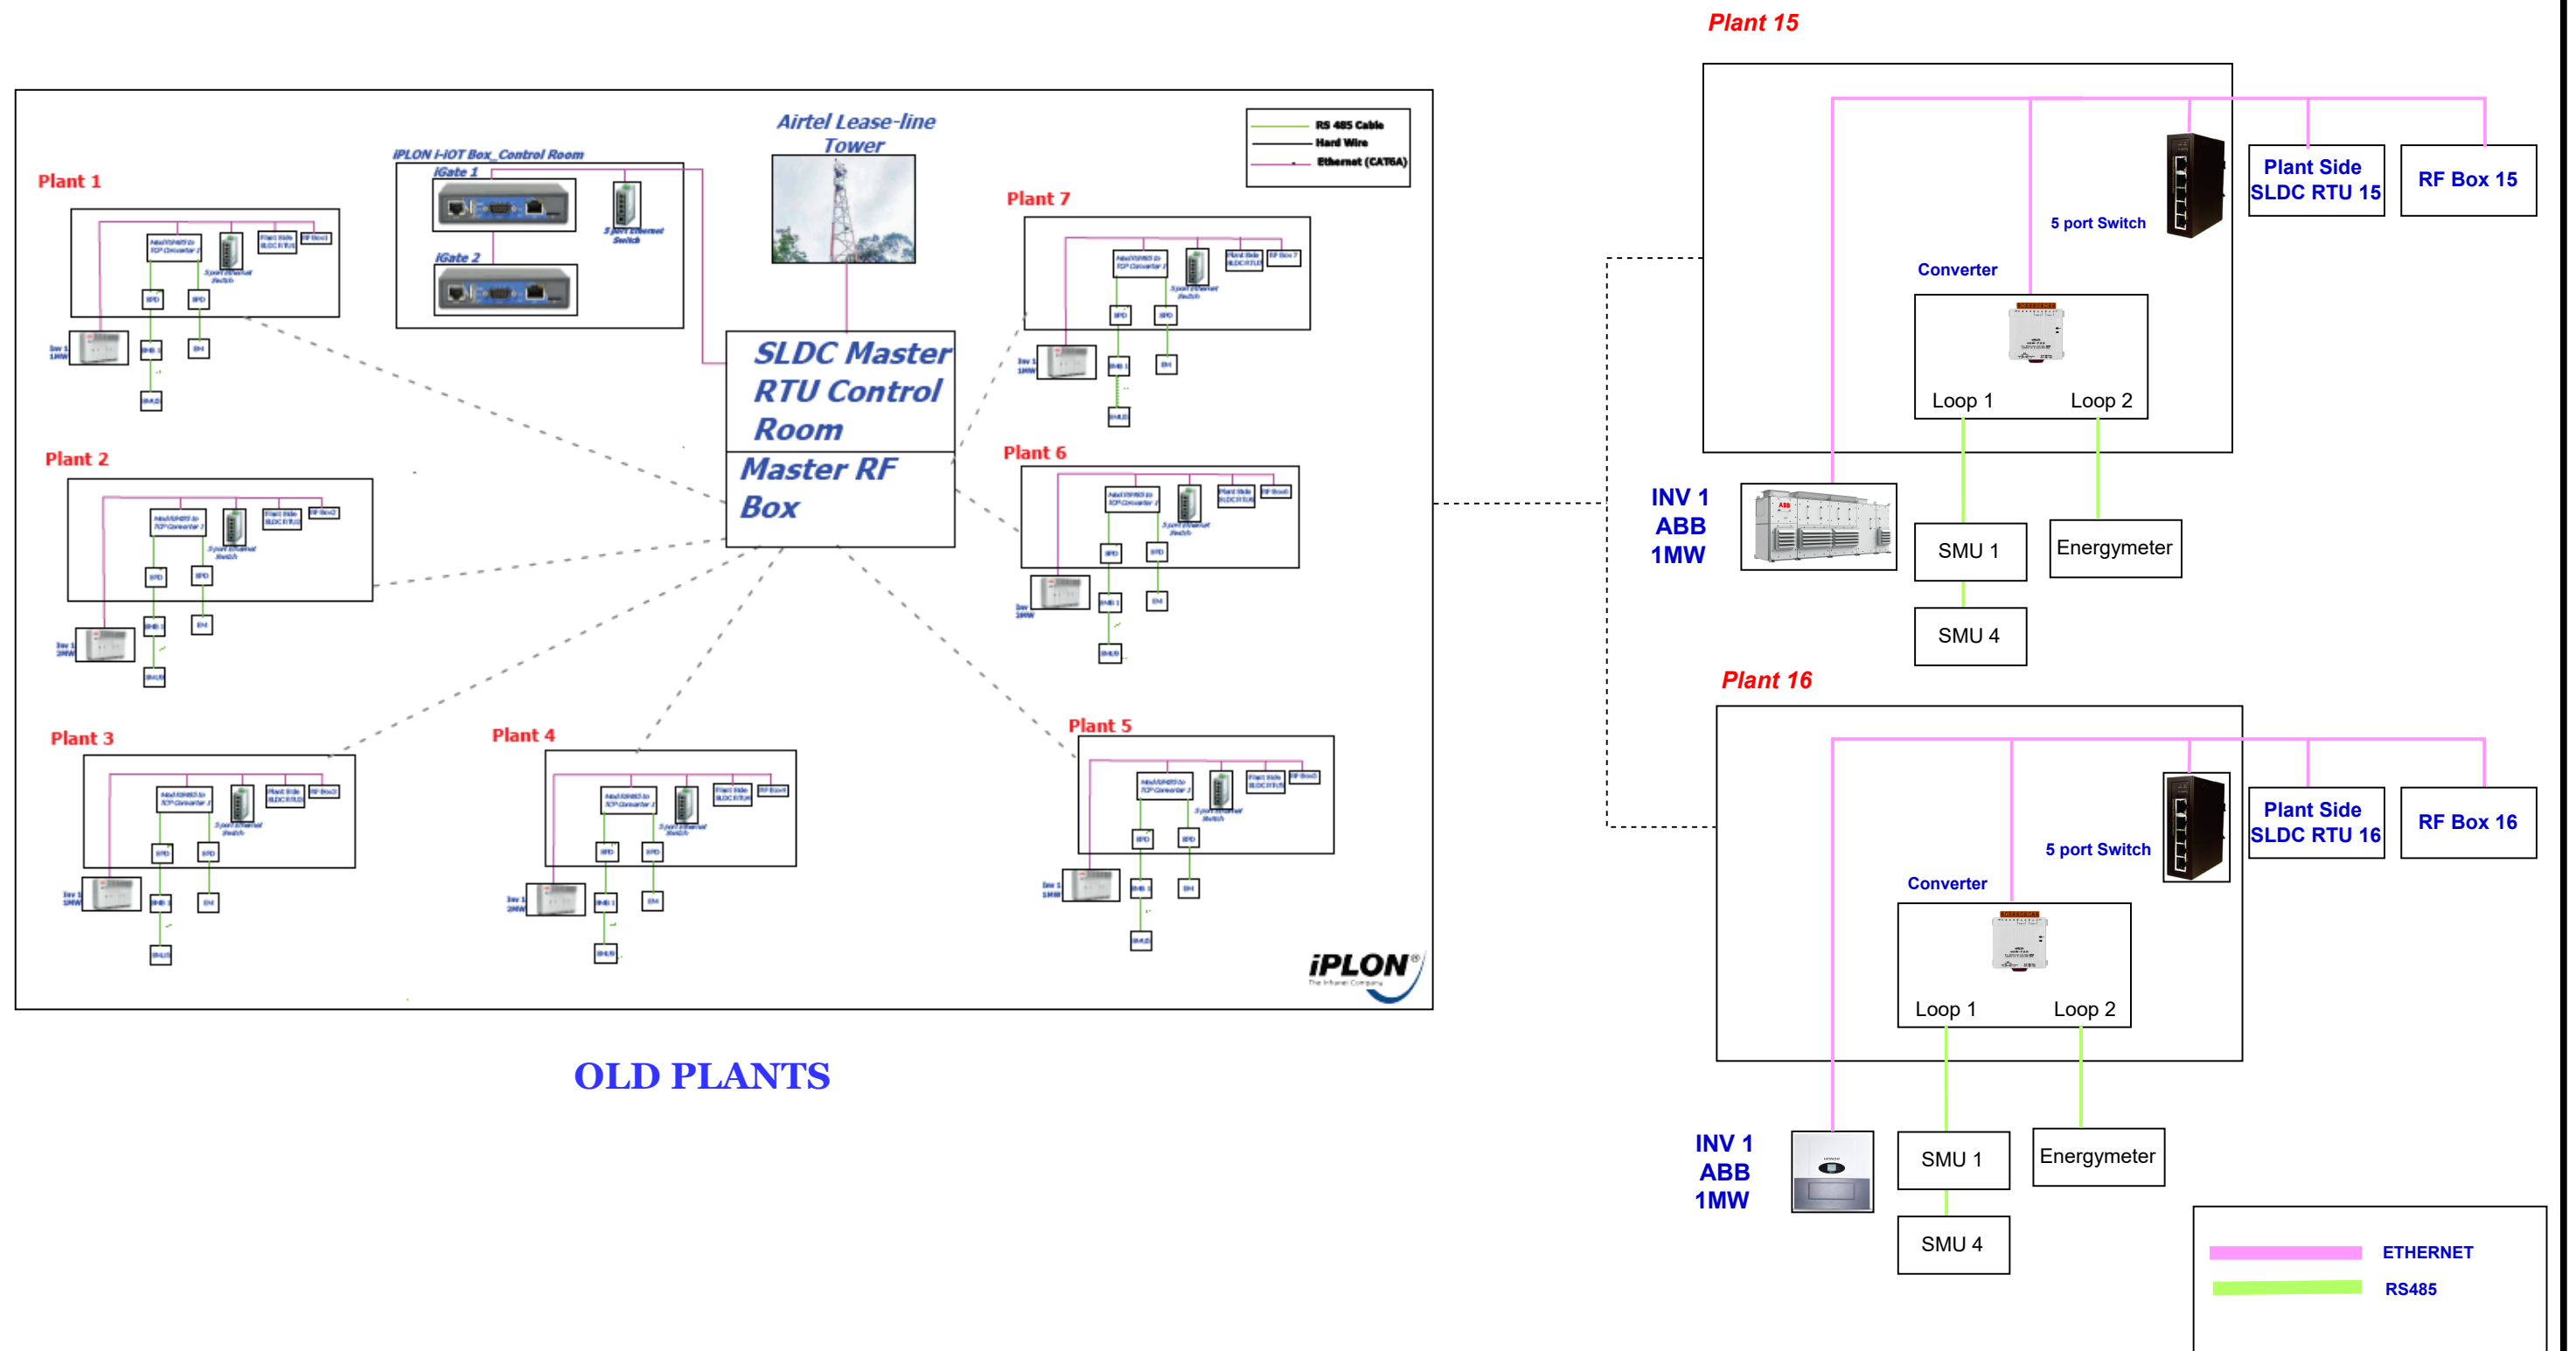

www.iplon.in

| | |
|------------------|------------|
| Initial Rev | |
| D. Ramani Chiara | |
| Date: | 11-07-2024 |
| Release: | REV 1 |

Site Name:

Location:

Project type:

RBA_2MW

Thoothukudi

CLOUD SCADA

| Rev | By | Date | Description |
|-----|--------|----------|--------------------------|
| 4 | | | |
| 3 | | | |
| 2 | | | |
| 1 | Ramani | 11-07-24 | Creation of the Document |

iPLON AD

SHEET ID:

Page No: